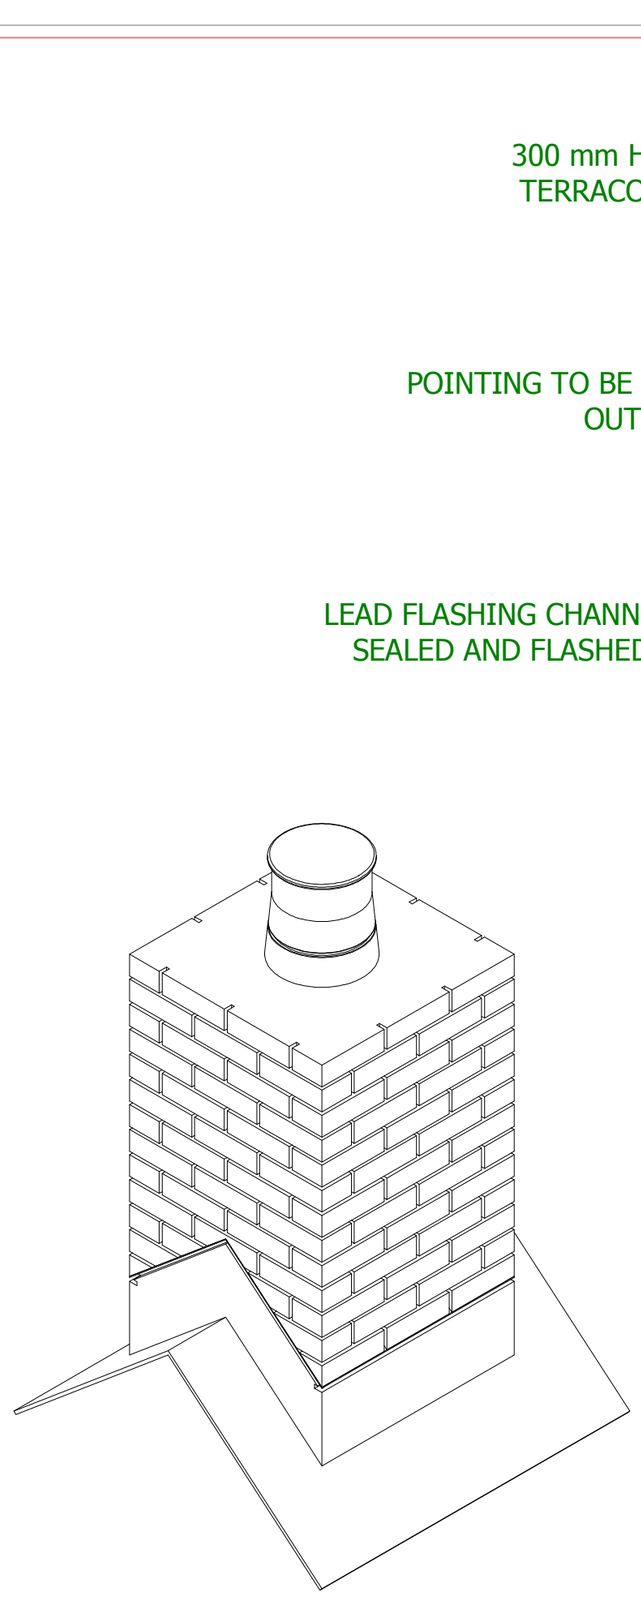

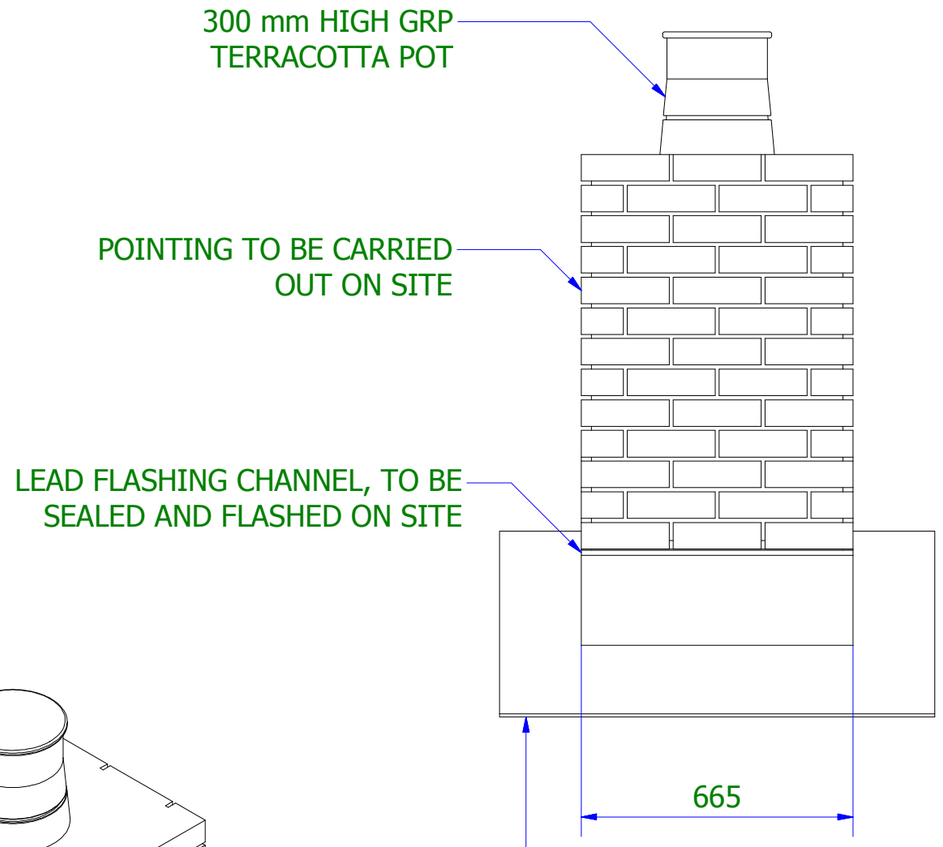

FIXING SKIRT, TO BE FITTED TO
ROOF TRUSSES USING THE
SUPPLIED FIXING KIT ONLY

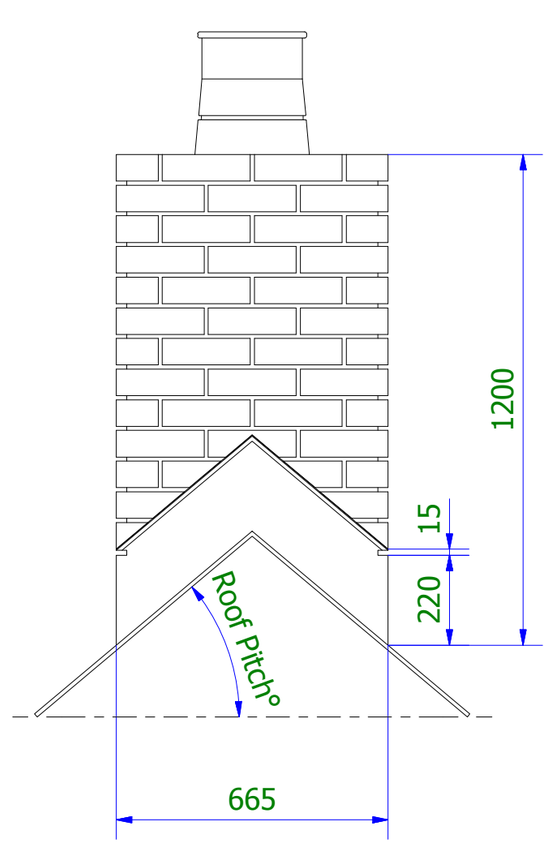

BRICK CLAD MID-RIDGE CHIMNEY
FROME 665x665x1200 mm
NO CORBEL
FLAUNCHED ON SITE
300 mm HIGH GRP TERRACOTTA POT

Plot Specific Roof Pitch			
Plot Number	House Type	Roof Pitch (degrees)	Order Quantity

brickfab ...simply better
Gemini Works,
Estate Road,
Pontypool,
NP4 6YW.
Tel : 01495 759 555
Fax: 01495 759 874
sales@brickfab.com
www.brickfab.com

©Brickfab Limited 2016
This drawing is the property of Brickfab Ltd. It is not to be copied, used or disclosed to any third party without prior agreement of a Director of Brick Fabrication Limited.

FOR OFFICE AND PRODUCTION USE ONLY

Drawing Title:
Brick-clad Frome Range

Customer/Supplier:

Customer Order Number/Ref:

Project:

BFL Drawing Number (Project/Product-View/Revision):

Drawn by/Date:
SS 20/04/17

Checked by/Date:
MO 21/04/17

Scale:
1:15 @ A3

Sheet:
1 /1

Projection:

ALL DIMENSIONS IN MM UNLESS OTHERWISE STATED
Note: When printing from PDF, ensure print scaling is set to none. (File → Print → Page Handling → Page Scaling → None)

Approved by/date:

BBA APPROVAL INSPECTION TESTING CERTIFICATION
CERTIFICATE 13/5073

APPROVED
CGMA
CONSTRUCTION GLASSFIBRE MANUFACTURERS ASSOCIATION

INVESTORS IN PEOPLE