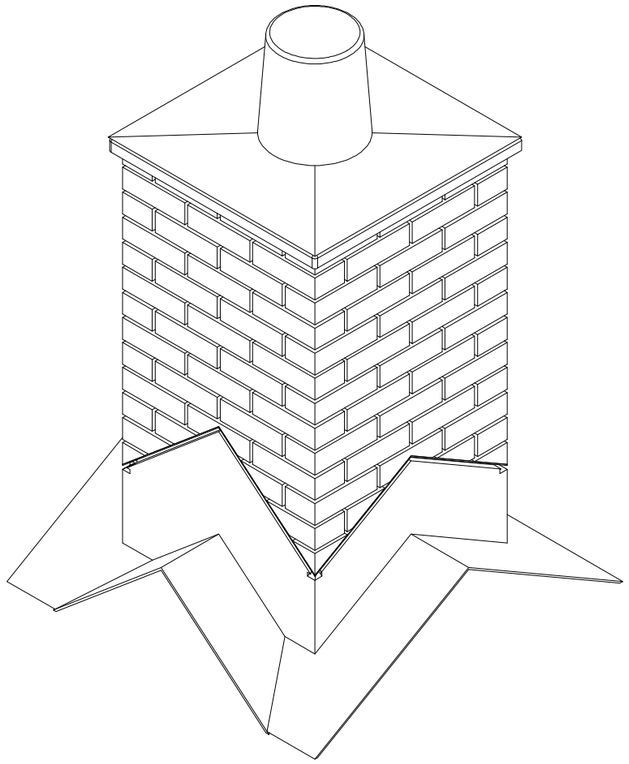

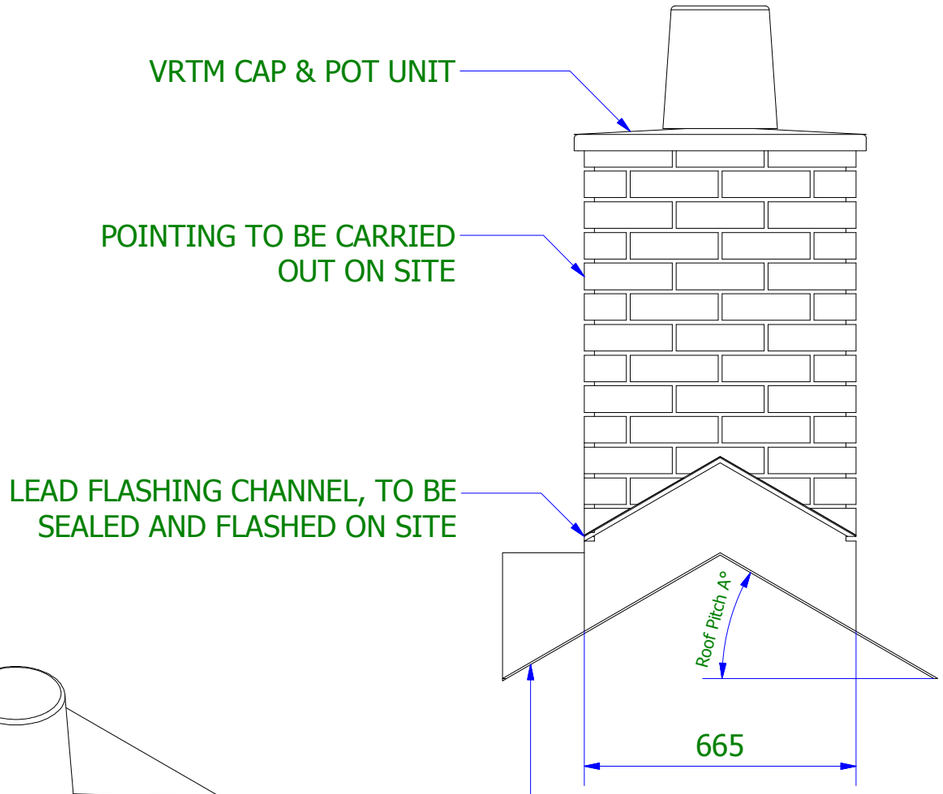

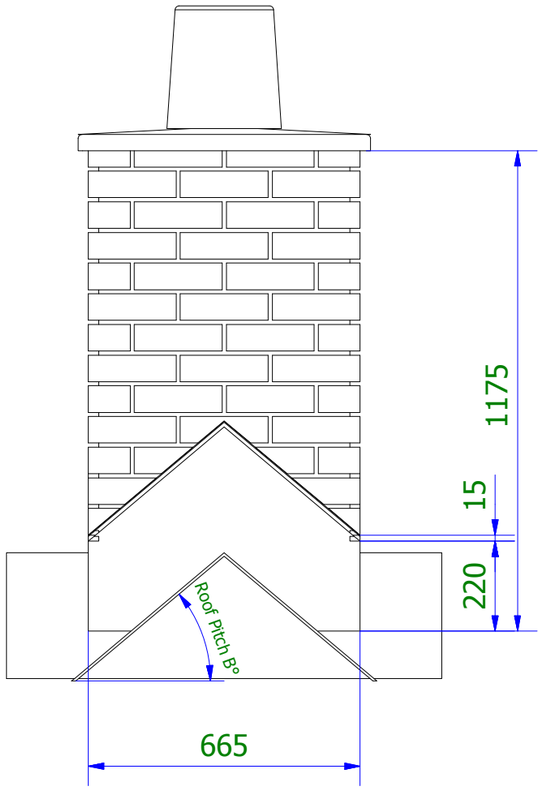

Plot Specific Roof Pitch			
Plot Number	House Type	Roof Pitch (degrees)	Order Quantity

brickfab ...simply better

Gemini Works,
Estate Road,
Pontypool,
NP4 6YW.

Tel : 01495 759 555
Fax: 01495 759 874
sales@brickfab.com
www.brickfab.com

©Brickfab Limited 2016
This drawing is the property of Brickfab Ltd. It is not to be copied, used or disclosed to any third party without prior agreement of a Director of Brick Fabrication Limited.

FOR OFFICE AND PRODUCTION USE ONLY

Drawing Title:
Brick-clad Frome Range

Customer/Supplier:

Customer Order Number/Ref:

Project:

BFL Drawing Number (Project/Product-View/Revision):

Drawn by/Date:	Checked by/Date:
SS 20/04/2017	MO 21/04/2017
Scale: 1:15 @ A3	Sheet: 1 /1

Projection:

ALL DIMENSIONS IN MM UNLESS OTHERWISE STATED
Note: When printing from PDF, ensure print scaling is set to none. (File →Print →Page Handling →Page Scaling →None)

Approved by/date:

BBA APPROVAL INSPECTION TESTING CERTIFICATION
CERTIFICATE 13/5073

APPROVED
CGMA
CONSTRUCTION GLASSFIBRE MANUFACTURERS ASSOCIATION

INVESTORS IN PEOPLE